Permit #F00148186

FilmL.A., Inc.
6255 W Sunset Blvd, 12th Floor
Hollywood, CA 90028
t: (213)977-8600 - f: (213)977-8601
www.filmla.com

Summary Information

Permit No: F00148186 **Type of Permit:** FILMING **Release Date:** 02/26/2019

Production Company LALA LAND FILMS LLC

Insured Company Name LALA LAND FILMS LLC
Contact Phone No. 1 323-332-2177
Contact Phone No. 2
Fax
Address 3043 TATUM STREET
LOS ANGELES, California 90065

Production Title AUGUST

Type of Production Industrial Video

Producer Sabina Spaldi

Director n/a n/a

1st AD n/a n/a

Production Manager Jessica Sumerling

FilmL.A. Coordinator CJ Leavens

Location Manager Geoff Jukes
Primary Phone Mobile - 626-484-4145
Secondary Phone

Location Assistant n/a n/a
Primary Phone Mobile - 626-484-4145
Secondary Phone

Fees

Notification Charge	$170.00
FILMLA NON-REFUNDABLE FILM APPLICATION FEE	$685.00
LA COUNTY FIRE REVIEW	$282.00
LA COUNTY ROAD INSPECTION FEE	$360.00
LA COUNTY ROAD APPLICATION FEE	$163.00
LA CITY FIRE DEPARTMENT SPOT CHECK SURCHARGE	$85.00
LA COUNTY ROAD ENCROACHMENT PERMIT PROCESSING FEE	$297.00

Total Permit Fee $2,042.00

Number of Locations 2

NOT A PERMIT

FilmL.A., Inc.
6255 W Sunset Blvd, 12th Floor
Hollywood, CA 90028
t: (213)977-8600 - f: (213)977-8601
www.filmla.com

Summary Information — Location

Permit Number	F00148186	**Location Manager**	Geoff Jukes
Production Company	LALA LAND FILMS LLC	Primary Phone	Mobile - 626-484-4145
Insured Company	LALA LAND FILMS LLC	Secondary Phone	
Production Title	AUGUST		

Location Address 35450 82nd St E, Unincorporated Los Angeles County, CA, 93543

Location Type Private Residence

Prep Dates 2/27/2019 - 2/27/2019 07:00 - 22:00 1 day

Film Dates 2/28/2019 - 2/28/2019 07:00 - 22:00 1 day

Open or Closed to the Public Closed

Generic Conditions *Certain service and personnel fees required by jurisdictional agencies are not collected by FilmL.A. Any such fees must be paid directly to the appropriate agency, and a separate invoice will be provided to the permittee.
All vehicles must be parked on private property
Must Maintain 5' Clearance on Sidewalks/Walkways
Must maintain local/emergency access
No cast or crew parking on area streets
No interference with merchant activity.
No interference with vehicular or pedestrian traffic

Please see attached document la la land CEO agent letter 2019.pdf

Equipment on Location

Type	Quantity
5 or 10 ton trucks	1
Cast/Crew vehicles	40
Catering Truck	1
Condors	1
Cube Trucks	5
Generator	1
Motor Homes	1
Picture vehicles	1
Stakebed Trucks	2
Vans	2

Personnel on Location

Type	Quantity
Crew	55
LA County FSA assigned	1

Filming Activities Exterior establishing shots; 2/27/19 is a pre light day full crew; stills and video filming of static picture car ;

NOT A PERMIT

FilmL.A., Inc.
6255 W Sunset Blvd, 12th Floor
Hollywood, CA 90028
t: (213)977-8600 - f: (213)977-8601
www.filmla.com

Summary Information — Location

Permit Number	F00148186	**Location Manager**	Geoff Jukes
Production Company	LALA LAND FILMS LLC	Primary Phone	Mobile - 626-484-4145
Insured Company	LALA LAND FILMS LLC	Secondary Phone	
Production Title	AUGUST		

Jurisdiction	**Political:** Los Angeles County - Supervisor District 5	**Police:** Los Angeles County Sheriff	**Fire:** Los Angeles County
Thomas Guide	**Page:** 4377	**Grid:** H1	
Approvals	LOS ANGELES COUNTY PUBLIC WORKS - FINAL APPROVERS		Tenasha Bennett
Coordinator Note	LA County Fire Permit # 19-0317-92 FSA required		
Parking	**Base Camp** Location Type : Filming Location	**Crew Parking** Location Type : Filming Location	

NOT A PERMIT

FilmL.A., Inc.
6255 W Sunset Blvd, 12th Floor
Hollywood, CA 90028
t: (213)977-8600 - f: (213)977-8601
www.filmla.com

Summary Information — Location

Permit Number	F00148186	**Location Manager**	Geoff Jukes
Production Company	LALA LAND FILMS LLC	Primary Phone	Mobile - 626-484-4145
Insured Company	LALA LAND FILMS LLC	Secondary Phone	
Production Title	AUGUST		

Location Address 150th St W, Avenue D - Avenue C, Unincorporated Los Angeles County, CA, 93535

Location Type Road

Film Dates 3/1/2019 - 3/1/2019 05:00 - 22:00 1 day

Open or Closed to the Public Closed

Generic Conditions

*Certain service and personnel fees required by jurisdictional agencies are not collected by FilmL.A. Any such fees must be paid directly to the appropriate agency, and a separate invoice will be provided to the permittee.
All travel lanes and bike lanes shall be closed per the WATCH manual.
All vehicles must be parked on private property
Must Maintain 5' Clearance on Sidewalks/Walkways
Must maintain local/emergency access
Must post "ROAD WORK AHEAD" signs, which must remain up until all activities on the roadway have been completed.
No cast or crew parking on area streets
No interference with merchant activity.
Number of uniformed officers listed on the permit is a minimum requirement.
Permittee remains responsible for deploying a sufficient number of uniformed officers to provide traffic and crowd control to ensure the safety of the film crew and the public.
Traffic Officers Required
Uniformed officers shall have a copy of the film permit in their possession and are required to confirm that all traffic control signage devices are in place.

Please see attached document 150th St W (closure) btwn Ave D & Ave C - LALA Land (Rev 1).pdf

Equipment on Location

Type	Quantity
5 or 10 ton trucks	1
Cast/Crew vehicles	40
Catering Truck	1
Condors	1
Cube Trucks	5
Generator	1
Motor Homes	1
Picture vehicles	1

Personnel on Location

Type	Quantity
Crew	55
LA County FSA assigned	1
Sheriff/CHP	2

NOT A PERMIT

FilmL.A., Inc.
6255 W Sunset Blvd, 12th Floor
Hollywood, CA 90028
t: (213)977-8600 - f: (213)977-8601
www.filmla.com

Summary Information — Location

Permit Number	F00148186	**Location Manager**	Geoff Jukes
Production Company	LALA LAND FILMS LLC	Primary Phone	Mobile - 626-484-4145
Insured Company	LALA LAND FILMS LLC	Secondary Phone	
Production Title	AUGUST		

Vans 2

Filming Activities Equipment on sidewalk, in curb lane & across street; Exterior establishing shots; stills and video filming of static picture car in road; lights on road and in trees; trucks and crew cars parked on the shoulder within the closure;

Jurisdiction **Political:** Los Angeles County - Supervisor District 5 **Police:** Los Angeles County Sheriff **Fire:** Los Angeles County Fire Department

Thomas Guide **Page:** H **Grid:**

Approvals

LOS ANGELES COUNTY ROAD DEPARTMENT - PALMDALE (PO5)	Darren Eckert
LOS ANGELES COUNTY PUBLIC WORKS - FINAL APPROVERS	Tenasha Bennett

Coordinator Note Production cannot affect Ave D (HWY 138) at all, must turn around short of intersection

Coordinator Note LA County Fire Permit # 19-0317-92 FSA required

Parking

Base Camp
Location Type : Filming Location

Crew Parking
Location Type : Filming Location

Lane / Full Closure FULL CLOSURE 150TH STREET WEST BETWEEN AVENUE D AND AVENUE C

Approximate Footage 0 - 300

Date(s) 3/1/2019 to 3/1/2019 **Time(s)** 05:00 to 22:00

NO PERMIT

Permit #F00148186

Appointment of Film Permits Unlimited, Inc.
As Authorized Agent and representative

I certify that I am a representative of LaLaLand Associates Ltd ("Principal") and am authorized to enter into binding contractual agreements on it's behalf. I further certify that I am authorises by Principal to appoint other representatives and agents for Principal and to give such representatives and agents authority to enter into and bind Principal to agreements relating to the issuance of and compliance with location film (e.g. theatrical, television, commercial and other motion picture filming) and still photographic permits, including the permits themselves and any riders to such permits. Acting on behalf of Principal in my capacity as its authorized representative, I appoint Film Permits Unlimited, Inc. and it's employees and agents ("FPU") as Principal's authorized representatives and agents to apply for location film (e.g. theatrical, television, commercial and other motion picture filming) and still photographic permits on behalf of Principal through Film LA, Inc., any city and county, or through any other jurisdiction: to negotiate, discuss, accept, modify, agree to and bind Principal to the terms and conditions of such permits (including all restrictions and /or community guidelines applicable to any such permit): and to execute such permits on behalf of Principal. Principal understands, acknowledges and agrees that it (and/or its insurer) remains responsible and liable for all obligations imposed by or Incidental to any permit or rider issued to Principal signed by an employee or agent of (including any coordinator, runner or messenger used by) FPU. Principal further agrees to comply with the terms and conditions of any such permits and hereby appoints FPU as an authorized representative to facilitate compliance with such terms and conditions following issuance of any such permits and to enter into agreements for Principal with respect thereto. Any person, agency, entity, or organization (including Film LA, Inc. and any city county or other jurisdiction) may rely upon this appointment and need not obtain further authorization for any act described herein. An original or faxed copy of this appointment shall be sufficient, and may be treated as an original for all purposes. The appointment may be revoked by Principal at any time in writing, but in any case, shall expire one (1) year from the date of execution set forth below.

I declare under penalty of perjury under the laws of the State of California that I am authorized to appoint FPU as agent for Principal, and based upon that authority I hereby appoint FPU as Principal's agent as set forth herein.

Dated: 1/18/19

LaLaLand Associates Ltd
Name of Principal

By: [signature]
Representative's Signature

Leigh M Hurst
Print Representative's Name

CEO
Representative's title

27 Eldorado Rd,
Cheltenham, UK GL50 2PX
Principal's Address

Principal's Telephone

Film Permits Unlimited, Inc.
Phone (818) 347-9929
Fax (818) 347-9784

Please sign and fax back
Principal = Name of Company

NOT A PERMIT

Permit #F001481866

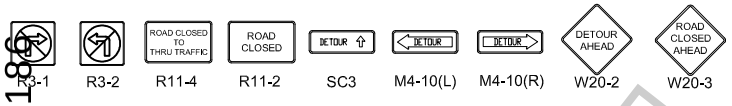

ALL TRAFFIC CONTROL WILL BE INSTALLED TO MEET OR EXCEED THE LATEST CA-MUTCD MINIMUM REQUIREMENTS

- TRAFFIC SIGNAL
- TRAFFIC CONE
- TYPE I W/ SIGN
- HIGH LEVEL WARNING DEVICE

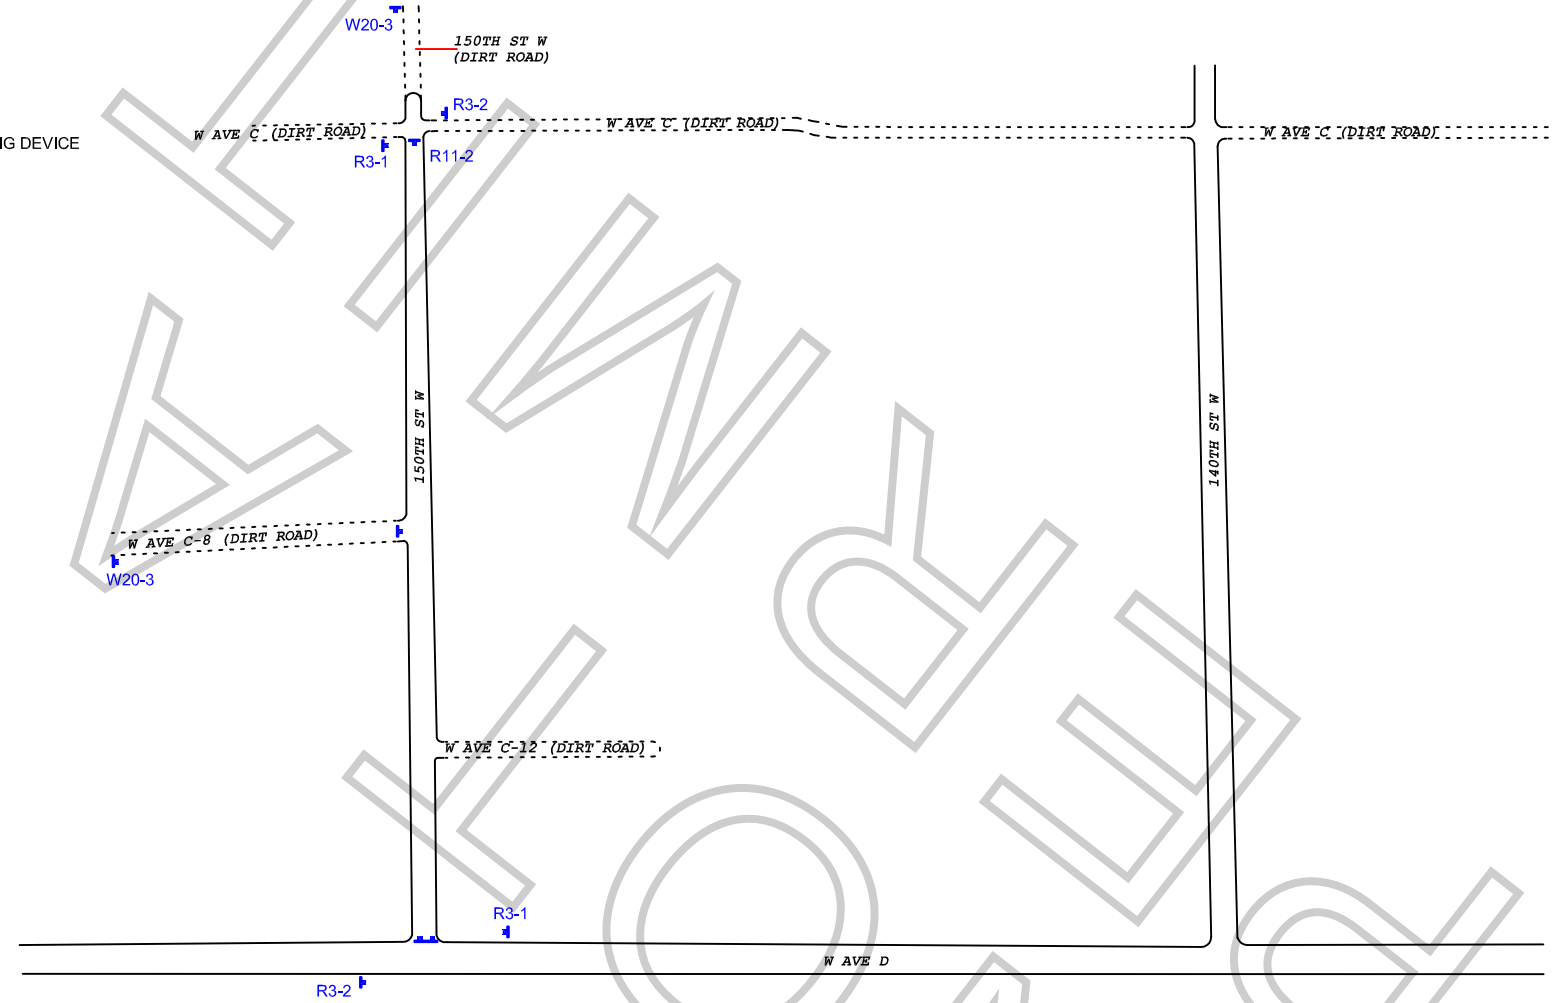

WORK ZONE TRAFFIC CONTROL PLAN
GENERAL NOTES

1. DATE/TIME: 3-1-19 FROM 05:00 HOURS TO 20:00 HOURS.

2. ALL SIGNING, STRIPING, AND TRAFFIC CONTROL DEVICES SHALL CONFORM TO THE (CURRENT) STATE OF CALIFORNIA DEPARTMENT OF TRANSPORTATION (CALTRANS) STANDARD PLANS AND STANDARD SPECIFICATIONS, CALIFORNIA MUTCD, AND ANY ADDENDUMS THERETO, AND AS SHOWN ON THESE PLANS, SYMBOLS AND ABBREVIATIONS USED ARE SHOWN ON CALTRANS STANDARD PLANS.
3. THERE WILL BE NO INTERFERENCE WITH TRAFFIC SIGNALS OR CROSSWALKS.
4. CONES WILL BE 28" MINIMUM HEIGHT AND HAVE REFLECTORIZED SLEEVES FOR NIGHT WORK.
5. POLICE WILL DIRECT TRAFFIC IF NECESSARY.

TCP FOR: LALA LAND: "AUGUST JOB"

LOCATION: FULL CLOSURE - 150TH ST W FROM W AVE D TO W AVE C LANCASTER, CALIFORNIA

CONTACT: JOHN WHEELER
OFFICE# 818-347-9929

JCL TRAFFIC SERVICES
(213) 622-9775
C31-CA Lic # 805357

DATE	REVISIONS		
		DRAFTER:	MARIO MENJIVAR
		SCALE:	N.T.S.
		FILM LA:	CJ

ATTORNEY